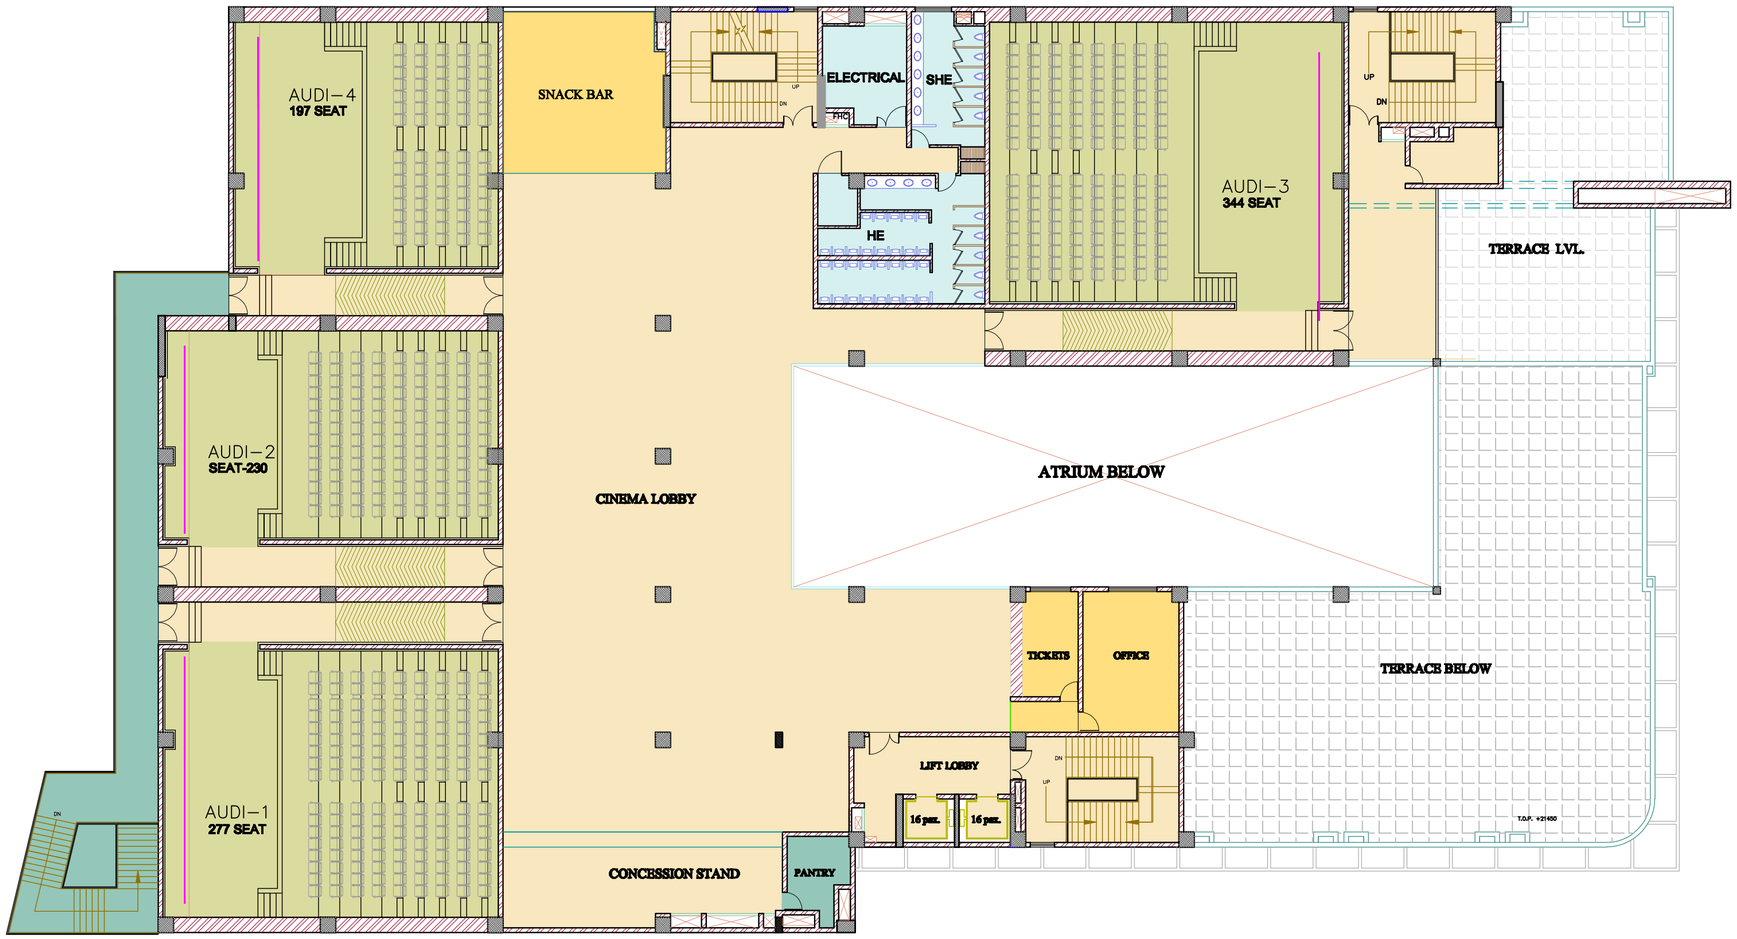

FOURTH FLOOR PLAN

NOTES :

- THE OWNERSHIP AND THE COPYRIGHT OF THIS DRAWING LIES WITH THE ARCHITECTS, WHO ARE ITS ORIGINATORS. IT IS, THEREFORE, NOT TO BE USED OR COPIED IN ANY FORM WITHOUT THEIR WRITTEN PERMISSION.
- THIS DRAWING IS TO BE READ, NOT SCALED. IN CASE OF ANY DOUBT OR DISCREPANCY, THE ARCHITECTS ARE TO BE NOTIFIED IMMEDIATELY AND THE WORK IN QUESTION IS TO BE KEPT IN ABEYANCE TILL CLARIFICATIONS ARE RECEIVED FROM THEM.

REVISIONS

S. NO.	REV	DATE	DESCRIPTION
1.	R1	04.11.08	
PRINTS ISSUED			
NO.	DATE	ISSUED	
1.	16.10.08	ADVANCE COPY	

DRG. TITLE: FOURTH FLOOR PLAN

PROJECTS: SOUL SPACE SPIRIT AT AMRITSAR

CLIENT: SOUL SPACE PROJECT LTD.

ARCHITECTS:
MAßas
ARCHITECTURE, INTERIORS, PLANNING
D-226, Basement, sarvodya Enclave, New Delhi-110017
Ph. : 011-41829970, 71, 72 Fax : 011-41829973
E-mail : studio@maasarchitects.net
Website : www.maasarchitects.com

CONSULTANT:

NORTH

SCALE : 1:100
DATE :
SEAT :

DRG. NO. SP–A.11